LOADING PLAN - SCALE 1:50

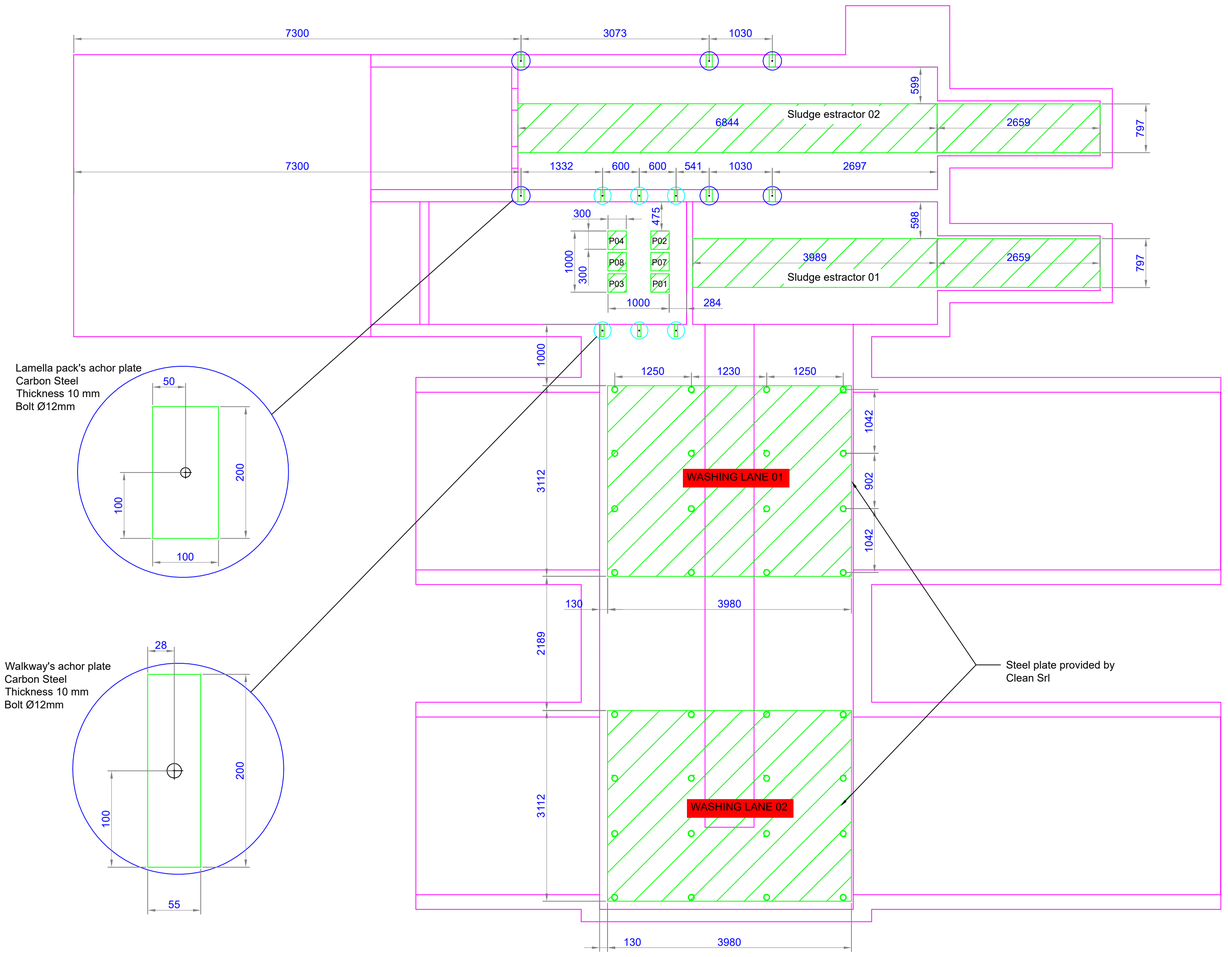

Structure's weight

- Washing Lane 01/02 own weight = 3.200 Kg

Own weight (to which has to be added truck's wheight) is distributed on 16 steel round profiles Ø 102 mm and the same on steel plate of 5 mm of thickness and dim. 3.100x4.000 mm.

- Walkway above pumps own weight = 175 Kg applied on nr. 6 carbon steel plates 55x200 mm
- Lamella pack frame own weight = 600 Kg applied on 6 carbon steel plates 100x200 mm
- Sludge extractor 01 own weight = 1.430 Kg
- Sludge extractor 02 own weight = 1.810 Kg
- P01, P02, P07 = 80 Kg/each
- P03, P04, P08 = 60 Kg/each

NOTES:

1. All dimensions are in mm;
2. Holes and installation of all anchor bolts (supplied by Clean Srl) will be done by Clean's technicians during installation of the system.

Legenda

Loading surface

ANOPC — T.EN TECHNIP ENERGIES

PROJ.: ASSIUT HYDROCRACKING COMPLEX
OWNER: ASSIUT NATIONAL OIL PROCESSING COMPANY(ANOPC)

MATERIAL REQUISITION No.
079254C MR | 4 | 1 | 9 | 0 | – | 0 | 0 | 3
ITEM: 55-Z-001
SR Doc. CODE: A2006
PURCHASE ORDER N.: 079254A0166

VENDOR DOCUMENT REVIEW
- ☐ 1 REVISE AND RESUBMIT
- ☐ 2 TO BE ISSUED AS FINAL PROVIDED COMMENTS ARE INCORPORATED
- ☒ 3 NO COMMENT – FINAL ISSUE
- ☐ 4 FOR INFORMATION ONLY

jfazioli - Feb 17, 2023

clean

Drawing n.	Date	Commitment n°
A2006-Loading Plan	21/11/2022	802-22

Rev.	00	Date	21/11/2022	Mod. object	First emission
Rev.	01	Date	21/12/2022	Mod. object	Dimension indication added
Rev.	02	Date		Mod. object	
Rev.	03	Date		Mod. object	
Rev.	04	Date		Mod. object	

Installation site	Assiut (EGY)		LOADING PLAN
Scale	---		WHEEL WASHING SYSTEM
Drawn by	M.A.	Sign	

Clean S.r.l.
Via Borgo Padova, 64
35012 Camposampiero (PD) - ITALY
www.clean-impianti.it
www.lavaruote.it
www.abbattimento-polveri.it
Tel. +39.049.9300500
fax +39.049.9320042

Customer

TECHNIP ENERGIES ITALY